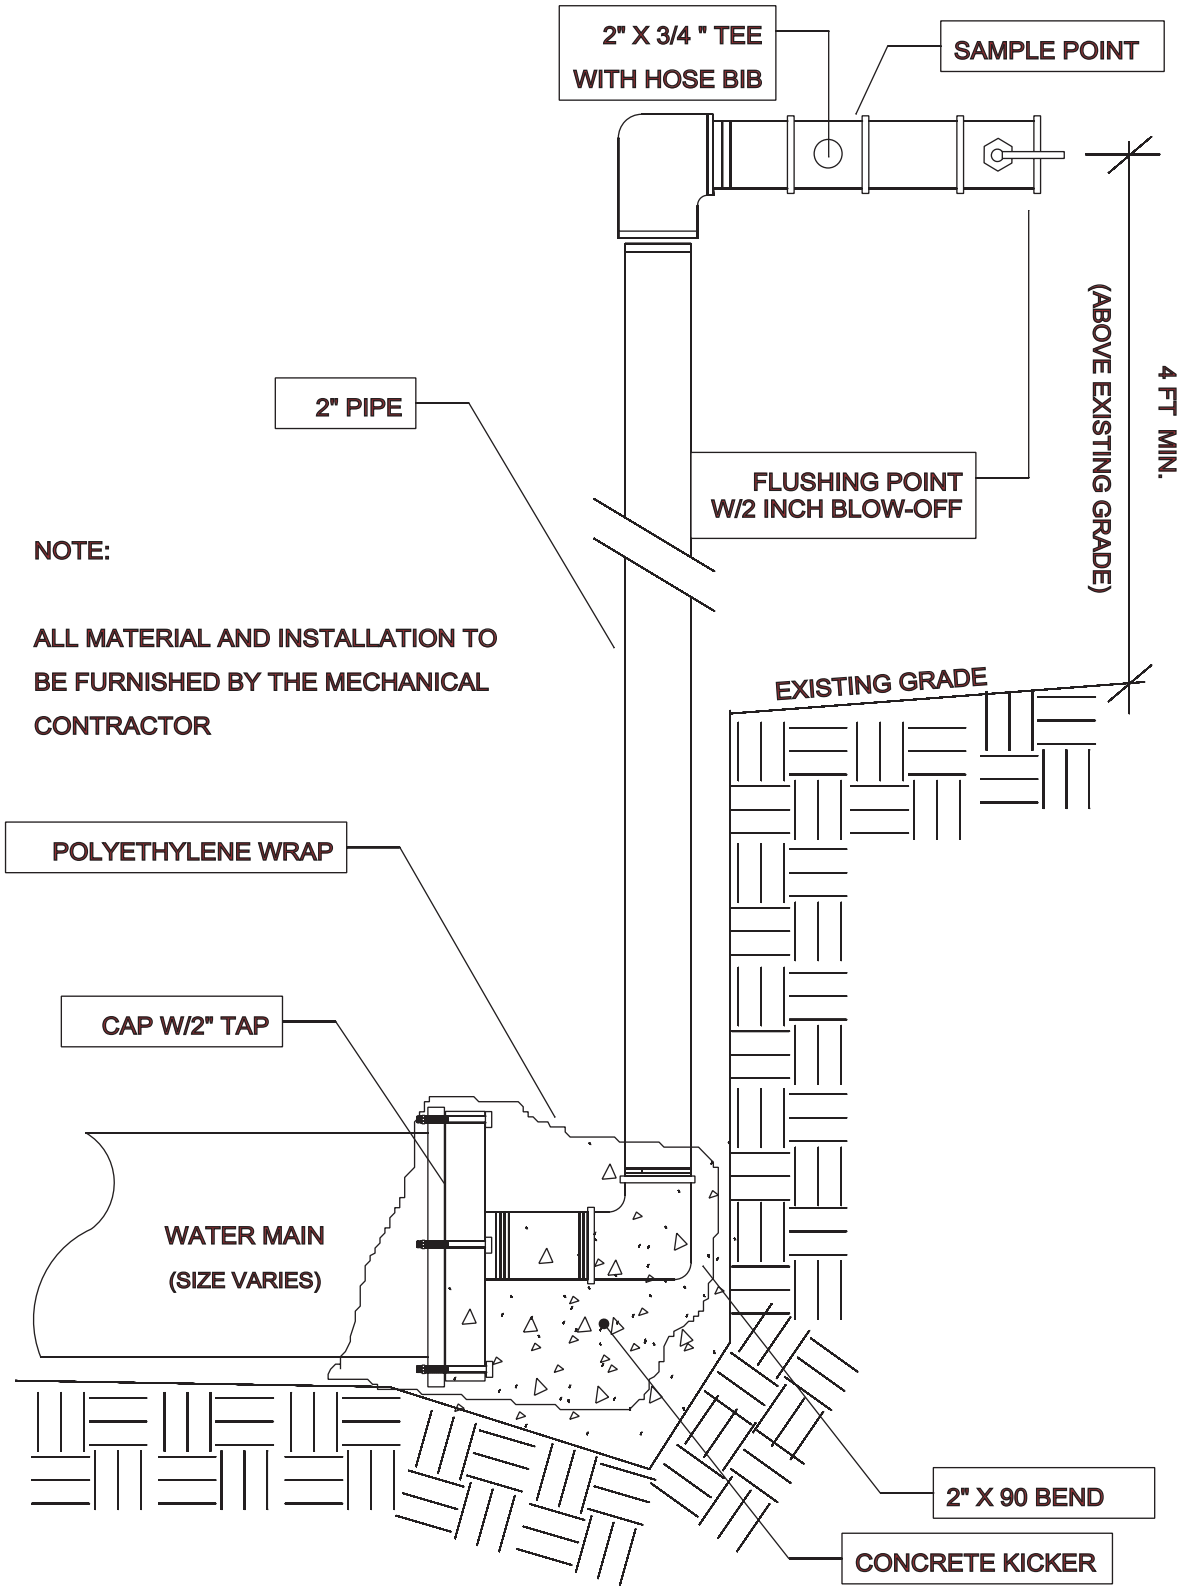

NOTE:

ALL MATERIAL AND INSTALLATION TO BE FURNISHED BY THE MECHANICAL CONTRACTOR

PADUCAH WATER STANDARD SPEC DRAWING NO. PW-20
TEMPORARY CONSTRUCTION TESTING BLOW-OFF DETAIL

Paducah Water